Job Code: 002-22-000003

Works-05)

Estimate cost:13.50 Cr

COLOUR INDEX

Asphalt road | RCC drain

Kerb stone | RCC Culvert

CLIENT:-BRUHAT BENGALURU MAHANAGARA PALIKE

Assistant Engineer
Ward no.092
Chowdeshwari ward

Asst. Executive Engineer
Yelahanka Sub. Divison
(BBMP)
Yelahanka, Bangalore

Assistant Executive Engineer
Yelahanka Sub Division
BBMP

CONSULTANT:-

For CIVIL PRIME CONSULTANTS & ENGINEERS

CIVIL PRIME CONSULTANTS AND ENGINEERS

Authorised Signatory

NAME OF WORK: Restoration and Improvements of Balance main and cross roads of Nagenahalli , Harohalli , Kenchenahalli villages, Srinidhi layout, ISRO layout,KEB layout and surrounding areas in ward no -02. of yelahanka Sub division (PACKAGE NO-02) (Number of Works-05)

Job Code: 002-22-000003

Estimate cost:13.50 Cr

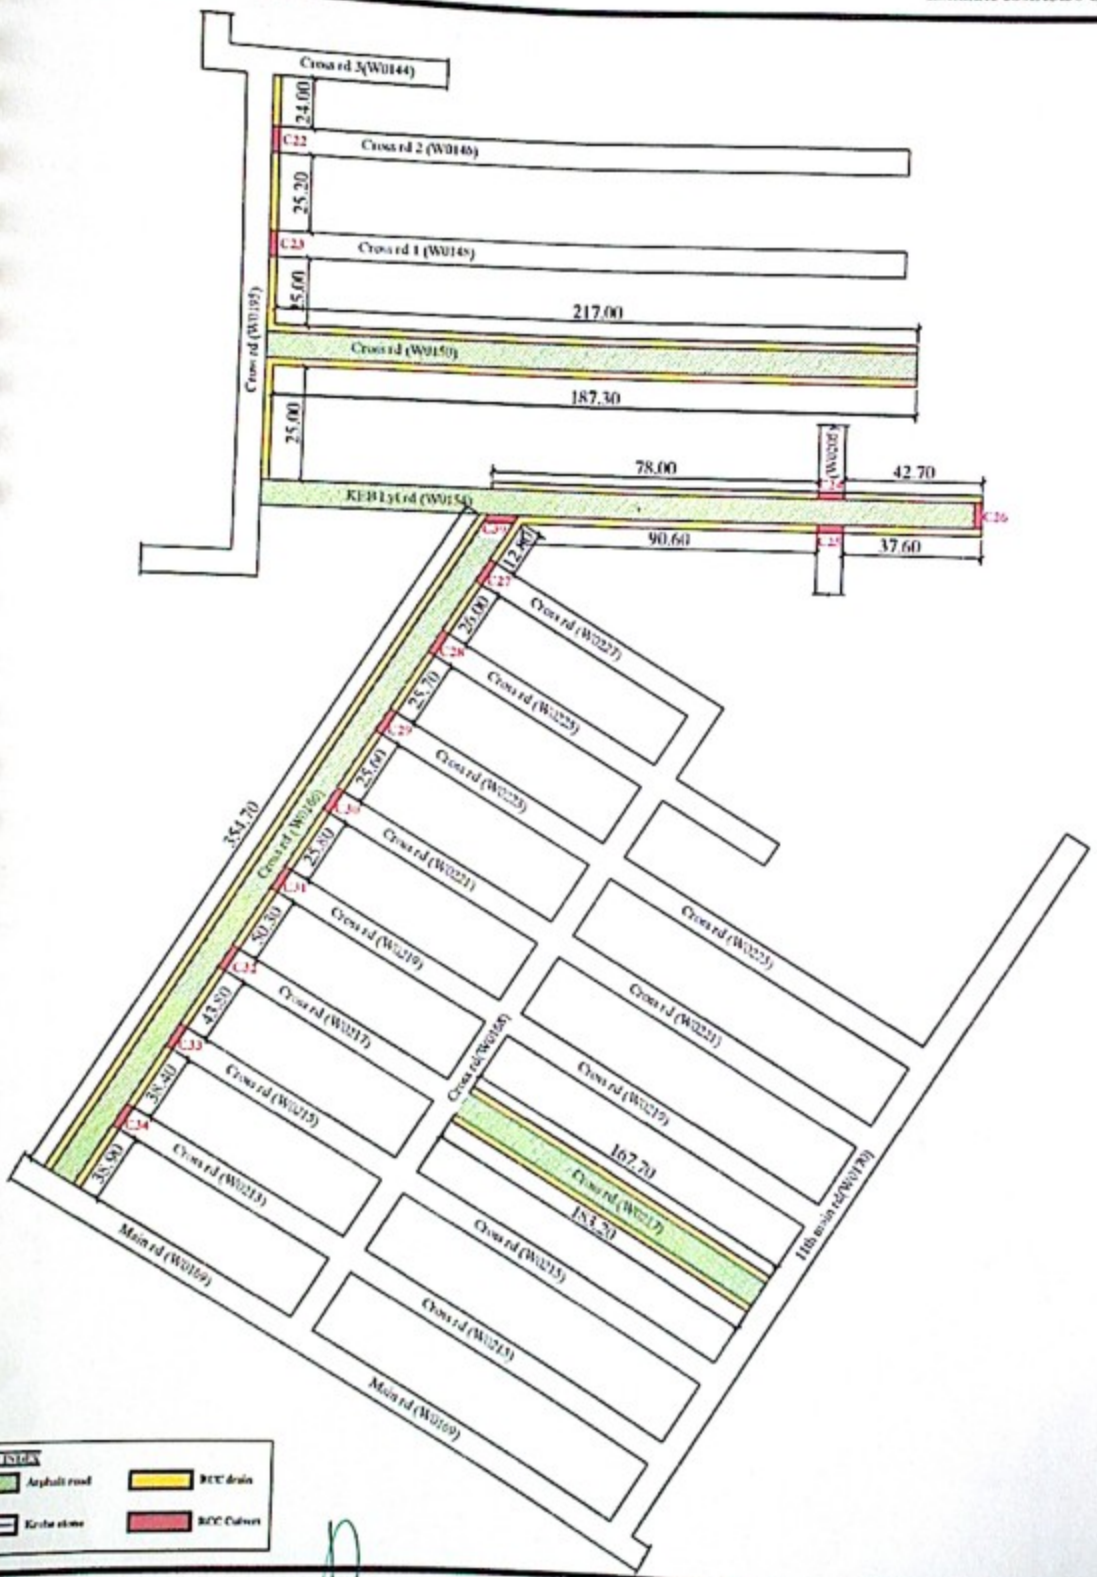

CLIENT:- BRUHAT BENGALURU MAHANAGARA PALIKE

Assistant Engineer
Ward no.002
Chowdeshwari ward

Asst. Executive Engineer
Yelahanka Sub. Division
(BBMP)
Yelahanka, Bangalore

CONSULTANT:-

For CIVIL PRIME CONSULTANTS & ENGINEERS

CIVIL PRIME CONSULTANTS AND ENGINEERS
Authorised Signatory

NAME OF WORK: Restoration and Improvements of Balance main and cross roads of Nagenahalli , Harohalli , Kenchenahalli villages, Srinidhi layout, ISRO layout,KEB layout and surrounding areas in ward no -02. of yelahanka Sub division (PACKAGE NO-02) (Number of Works-05)

Job Code: 002-22-000003

Estimate cost:13.50 Cr

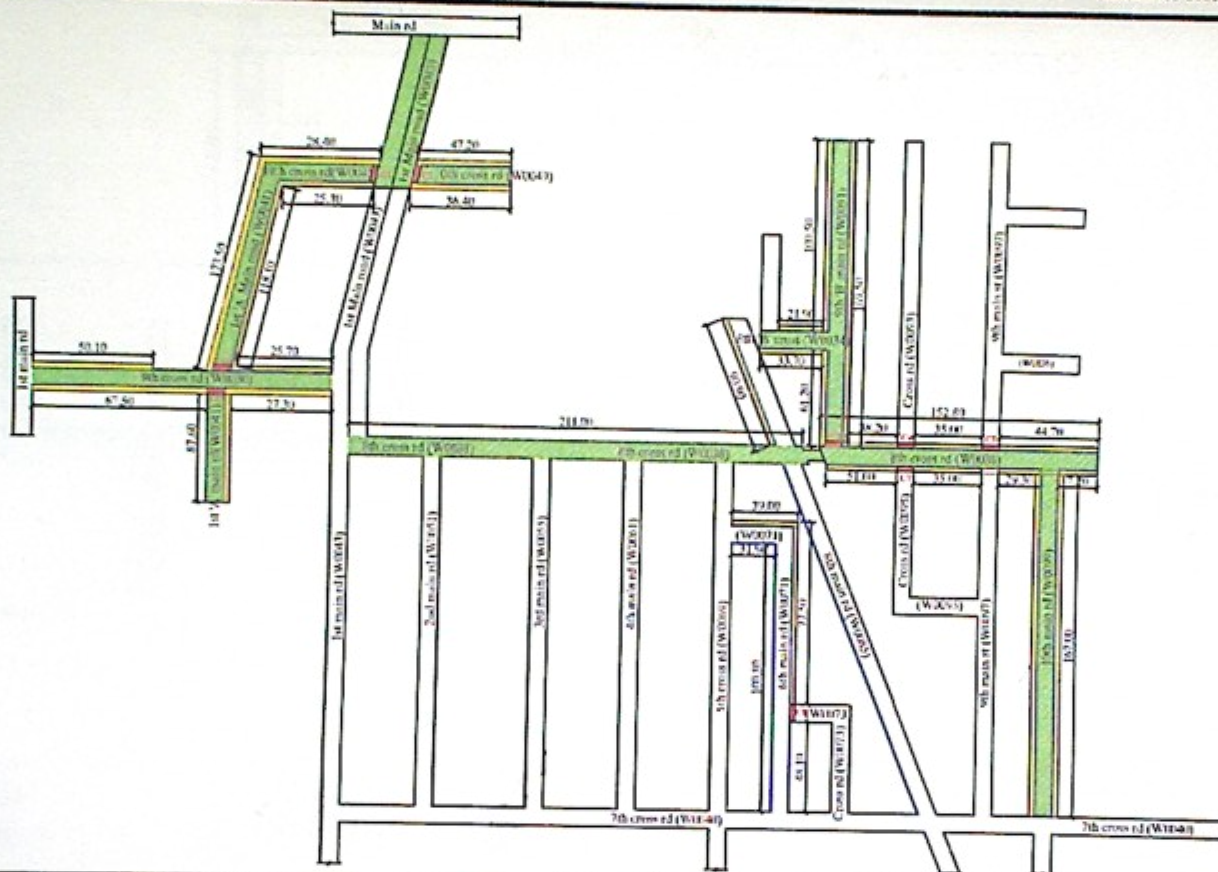

COLOUR INDEX

Asphalt road

RCC drain

Krebs stone

RCC Culvert

CLIENT:-BRUHAT BENGALURU MAHANAGARA PALIKE

Assistant Engineer
Ward no.002
Chowdeshwari ward

Assistant Executive Engineer
Yelahanka Sub-Division
BBMP

Asst. Executive Engineer
Yelahanka Sub-Divison
(BBMP Yhk. Zn)
Yelahanka, Bangalore

CONSULTANT:-

For CIVIL PRIME CONSULTANTS & ENGINEERS

CIVIL PRIME CONSULTANTS AND ENGINEERS
No.23, Shivakrupa CKM road, Near Ahal Public School, RMV 2nd Stage, Sanjay Nagar, Bengaluru-94

NAME OF WORK: Restoration and Improvements of Balance main and cross roads of Nagenahalli , Harohalli , Kenchenahalli villages, Srinidhi layout, ISRO layout,KEB layout and surrounding areas in ward no -02. of yelahanka Sub division (PACKAGE NO-02) (Number of Works-05)

Job Code: 002-22-000003

Estimate cost:13.50 Cr

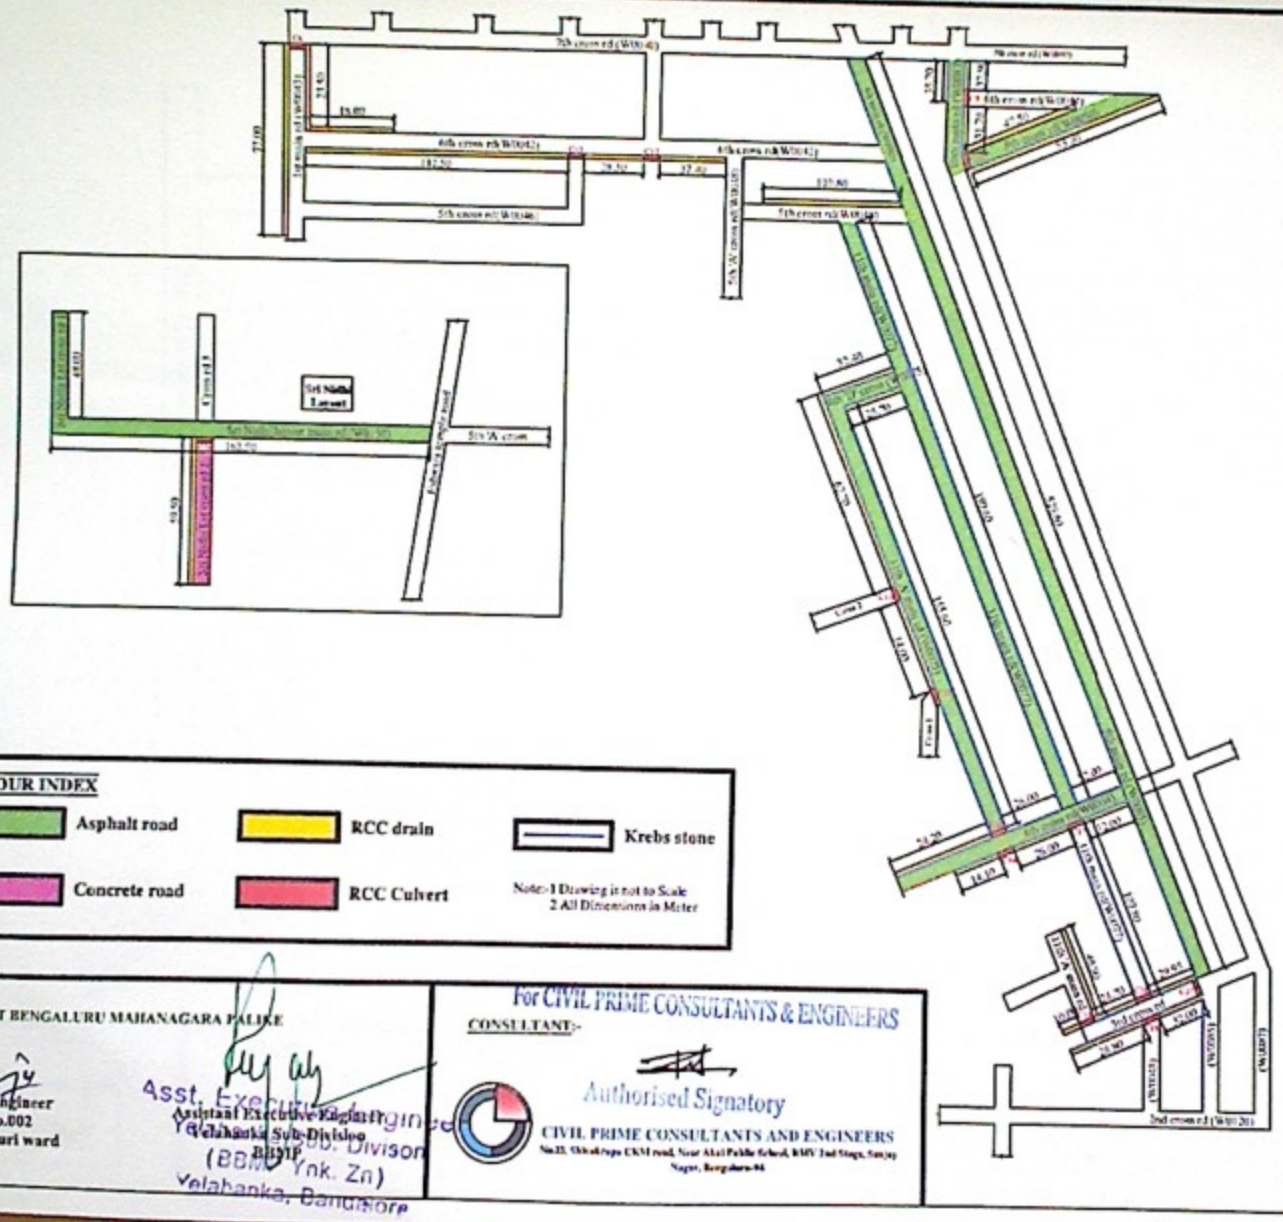

COLOUR INDEX

- Asphalt road
- RCC drain
- Krebs stone
- Concrete road
- RCC Culvert

Note:-1 Drawing is not to Scale
2 All Dimensions in Meter

CLIENT:-BRUHAT BENGALURU MAHANAGARA PALIKE

Assistant Engineer
Ward no.002
Chowdeshwari ward

Asst. Executive Engineer
Yelahanka Sub-Division
BBMP

Asst. Executive Engineer
Yelahanka Sub. Divison
(BBMP Ynk. Zn)
Yelahanka, Bangalore

For CIVIL PRIME CONSULTANTS & ENGINEERS

CONSULTANT:-

Authorised Signatory

CIVIL PRIME CONSULTANTS AND ENGINEERS
No.23, Shivakrupa EKM road, Near Akal Public School, RMV 2nd Stage, Sanjay Nagar, Bangalore-94

NAME OF WORK: Restoration and Improvements of Balance main and cross roads of Nagenahalli , Narolhalli , Kenchenahalli Village, Srinidhi layout, ISRO layout, KEB layout and surrounding areas in ward no -02. of yelahanka Sub division (PACKAGE NO-02) (Number of Works-05)

Job Code: 002-22-000003

Estimate cost:13.50 Cr

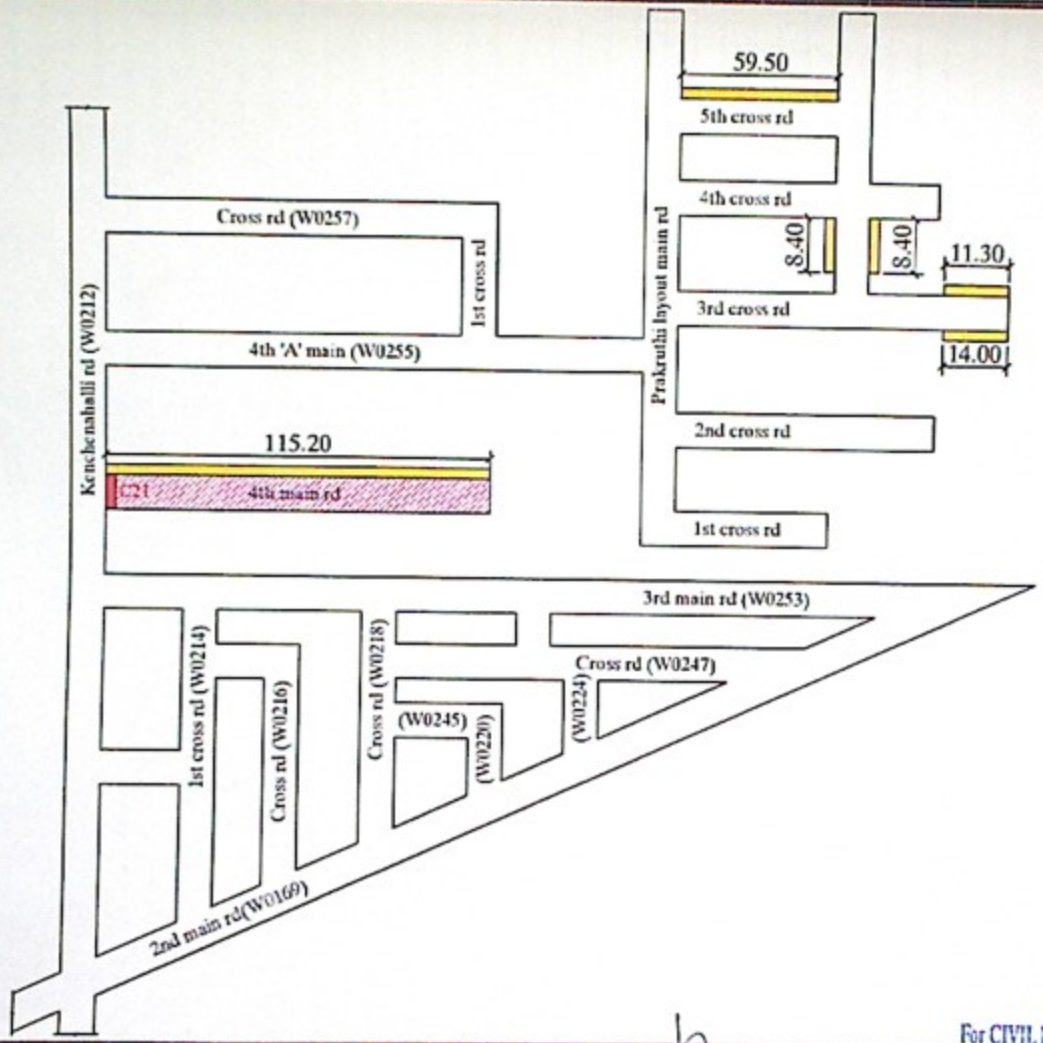

COLOUR INDEX

Concrete road

RCC drain

RCC Culvert

Notes: 1 Drawing is not to Scale
2 All Dimensions in Meter

CLIENT:-BRUHAT BENGALURU MAHANAGARA PALIKE

Assistant Engineer
Ward no.002
Chowdeshwari ward

Assistant Executive Engineer
Yelahanka Sub-Division
BBMP

Yelahanka, Bangalore

For CIVIL PRIME CONSULTANTS & ENGINEERS

CONSULTANT:-

CIVIL PRIME CONSULTANTS AND ENGINEERS

No.23, Shivakrupa CKM road, Near Akal Public School, RMV 2nd Stage, Sanjay Nagar, Bangalore-94